
Proposed Project at Cote d'Azur - 1 McDonald Street, Cronulla

Drawing List			
Sheet Number	Sheet Name	Current Revision	Current Revision Date
S0	COVER PAGE	1	28.11.14
S1	SITE PLAN	1	28.11.14
S2	AWNING FRAMING PLAN	1	28.11.14
S3	AWNING PLAN	1	28.11.14
S4	3D VIEW	1	28.11.14
S5	3D VIEW	1	28.11.14

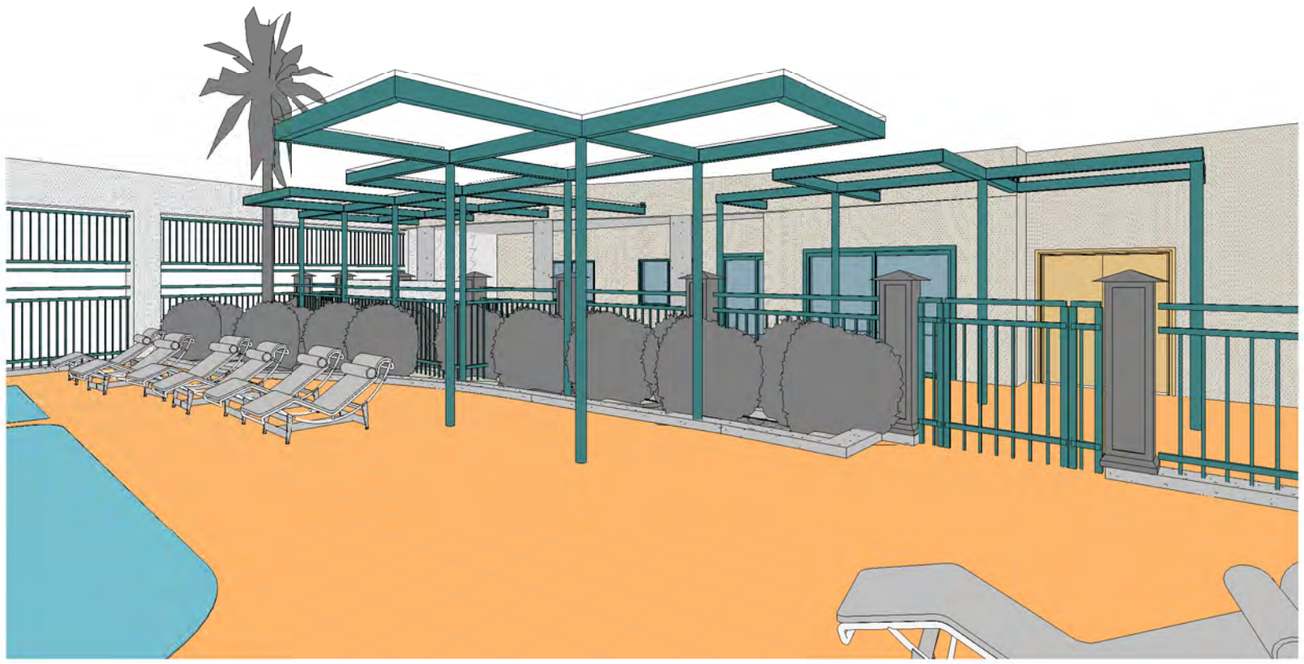

REVISION	DESCRIPTION	DATE
1	ISSUED FOR REVIEW	28.11.14

OWNER: OWNERS OF SP50785

PROJECT: Cote d'Azur - 1 McDonald Street, Cronulla

COVER PAGE

HEAD OFFICE
Phone : 02 9520 1611
Fax : 02 9520 1622
PO Box 2412
Taren Point, NSW 2229

MACARTHUR AREA
Phone : 02 4648 5800
Fax : 02 4648 5811
solutions@forresteng.com.au
www.forresteng.com.au

A division of:
Forrest Engineering Solutions Pty Ltd
ABN: 18-091-437-080

FORENSIC ENGINEERING INVESTIGATIONS

STRUCTURE TYPE: AWNING

DESIGN ENGINEER: JOHN J. FORREST CPEng 353212

NOT TO SCALE

REV: 1

JOB NUMBER: FEI00392

SHEET: S0

THIS DRAWING SET HAS BEEN PREPARED GENERALLY IN ACCORDANCE WITH THE DEEMED-TO-COMPLY PROVISIONS OF AS2870- RESIDENTIAL SLABS & FOOTINGS CODE APPLICABLE WITHIN TWELVE (12) MONTHS OF THE INITIAL DATE OF PREPARATION.

ALL DRAWING SHEETS ARE TO BE REFERENCED FOR THE CONSTRUCTION OF THE STRUCTURE - ANY CONFLICT IN DOCUMENTATION IS TO BE REFERRED TO THE ENGINEER PRIOR TO CONSTRUCTION.

Plot date:28/11/2014 8:12:47 AM



1 SITE PLAN
Scale NOT TO SCALE

REVISION	DESCRIPTION	DATE
1	ISSUED FOR REVIEW	28.11.14

OWNER: OWNERS OF SP50785

PROJECT: Cote d'Azur - 1 McDonald Street, Cronulla

SITE PLAN

HEAD OFFICE
Phone : 02 9520 1611
Fax : 02 9520 1622
PO Box 2412
Taren Point, NSW 2229

MACARTHUR AREA
Phone : 02 4648 5800
Fax : 02 4648 5811
solutions@forresteng.com.au
www.forresteng.com.au

A division of:
Forrest Engineering Solutions Pty Ltd
ABN: 18-091-437-080

FORENSIC ENGINEERING INVESTIGATIONS

STRUCTURE TYPE: AWNING

DESIGN ENGINEER: JOHN J. FORREST CPEng 353212

NOT TO SCALE

REV: 1


THIS DRAWING SET HAS BEEN PREPARED GENERALLY IN ACCORDANCE WITH THE DEEMED-TO-COMPLY PROVISIONS OF AS2870- RESIDENTIAL SLABS & FOOTINGS CODE APPLICABLE WITHIN TWELVE (12) MONTHS OF THE INITIAL DATE OF PREPARATION.

ALL DRAWING SHEETS ARE TO BE REFERENCED FOR THE CONSTRUCTION OF THE STRUCTURE - ANY CONFLICT IN DOCUMENTATION IS TO BE REFERRED TO THE ENGINEER PRIOR TO CONSTRUCTION.

JOB NUMBER: FEI00392

SHEET: S1

Plot date: 28/11/2014 8:12:48 AM

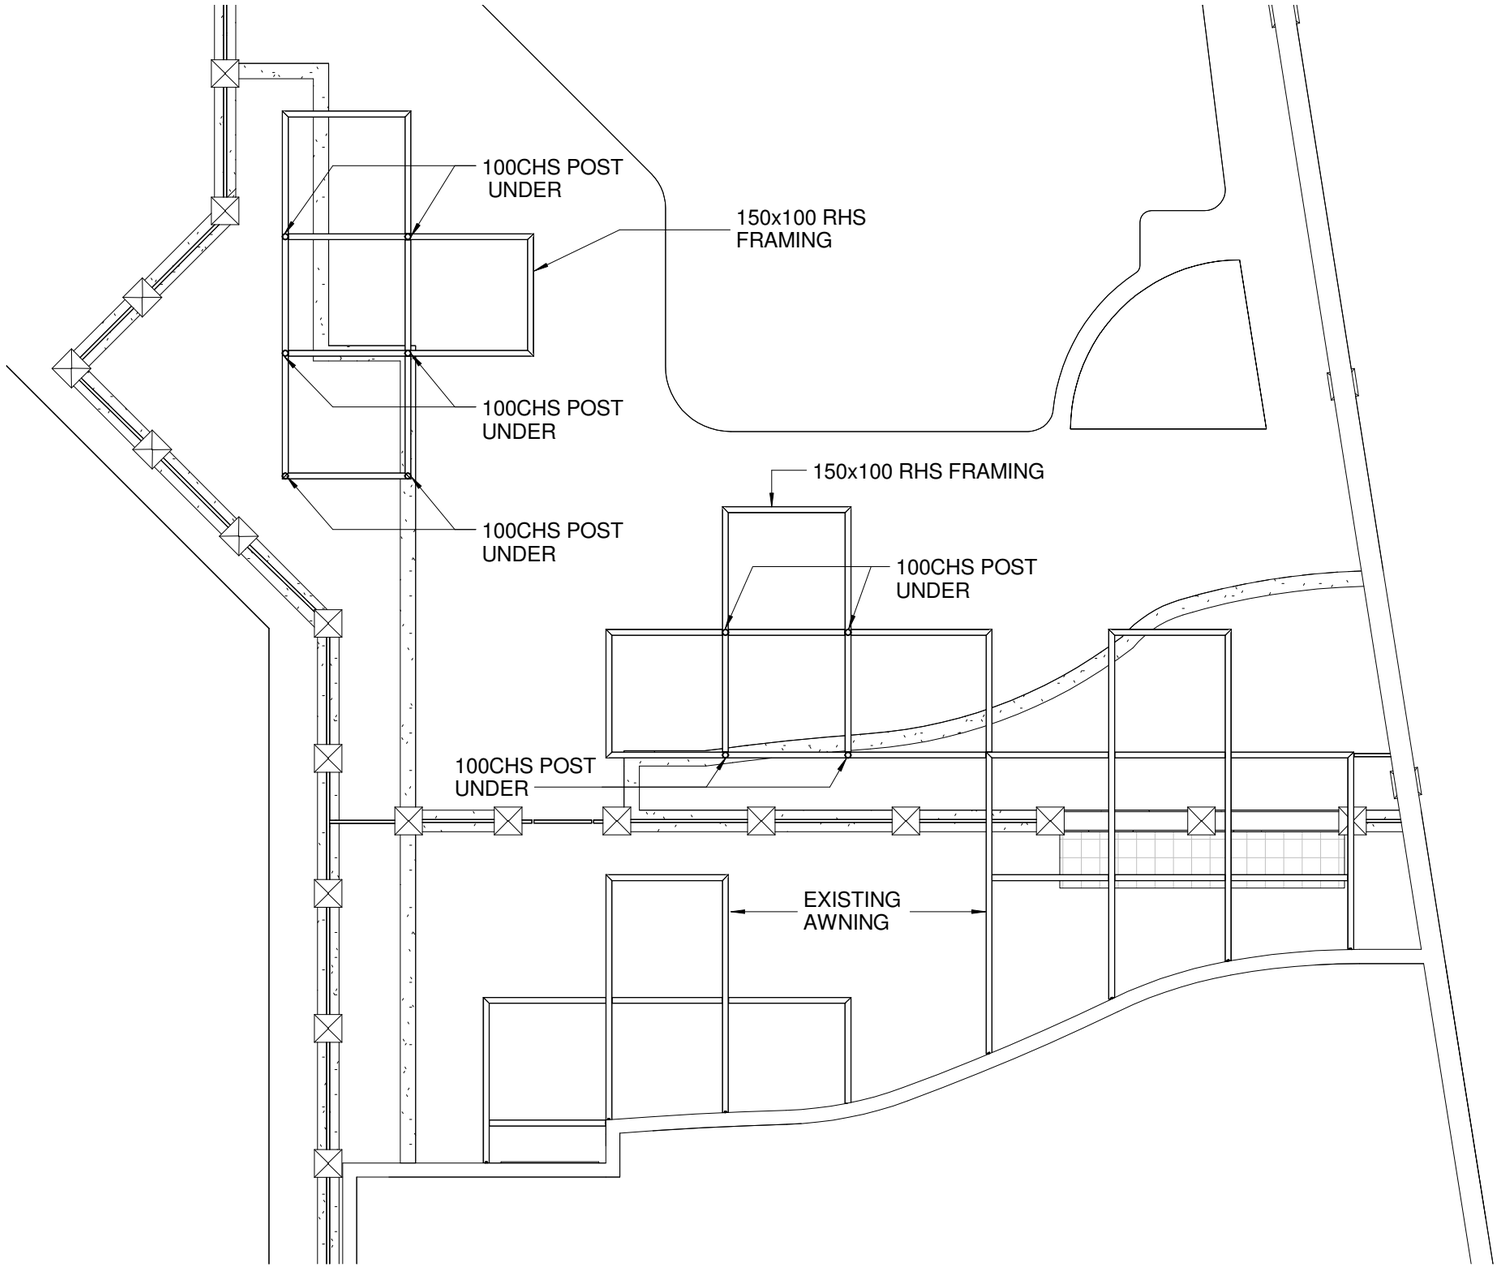

1 AWNING FRAMING PLAN

Scale 1 : 100

REVISION	DESCRIPTION	DATE
1	ISSUED FOR REVIEW	28.11.14

OWNER:
OWNERS OF SP50785

PROJECT:
Cote d'Azur - 1 McDonald Street, Cronulla

AWNING FRAMING PLAN

HEAD OFFICE
Phone : 02 9520 1611
Fax : 02 9520 1622
PO Box 2412
Taren Point, NSW 2229

MACARTHUR AREA
Phone : 02 4648 5800
Fax : 02 4648 5811
solutions@forresteng.com.au
www.forresteng.com.au

A division of:
Forrest Engineering Solutions Pty Ltd
ABN: 18-091-437-080

FORENSIC ENGINEERING INVESTIGATIONS

STRUCTURE TYPE:
AWNING

DESIGN ENGINEER:
JOHN J. FORREST CPEng 353212

THIS DRAWING SET HAS BEEN PREPARED GENERALLY IN ACCORDANCE WITH THE DEEMED-TO-COMPLY PROVISIONS OF AS2870- RESIDENTIAL SLABS & FOOTINGS CODE APPLICABLE WITHIN TWELVE (12) MONTHS OF THE INITIAL DATE OF PREPARATION.

ALL DRAWING SHEETS ARE TO BE REFERENCED FOR THE CONSTRUCTION OF THE STRUCTURE - ANY CONFLICT IN DOCUMENTATION IS TO BE REFERRED TO THE ENGINEER PRIOR TO CONSTRUCTION.

0 1 2 3 4 5
BAR SCALE (m) 1:100 @ A3 U.N.O.

REV: 1

JOB NUMBER: FEI00392

SHEET: S2

Plot date: 28/11/2014 8:12:49 AM



1 AWNING PLAN
Scale 1 : 100

REVISION	DESCRIPTION	DATE
1	ISSUED FOR REVIEW	28.11.14

OWNER:
OWNERS OF SP50785

PROJECT:
Cote d'Azur - 1 McDonald Street, Cronulla

AWNING PLAN

HEAD OFFICE
Phone : 02 9520 1611
Fax : 02 9520 1622
PO Box 2412
Taren Point, NSW 2229

MACARTHUR AREA
Phone : 02 4648 5800
Fax : 02 4648 5811
solutions@forresteng.com.au
www.forresteng.com.au

A division of:
Forrest Engineering Solutions Pty Ltd
ABN: 18-091-437-080

FORENSIC ENGINEERING INVESTIGATIONS

STRUCTURE TYPE:
AWNING

THIS DRAWING SET HAS BEEN PREPARED GENERALLY IN ACCORDANCE WITH THE DEEMED-TO-COMPLY PROVISIONS OF AS2870- RESIDENTIAL SLABS & FOOTINGS CODE APPLICABLE WITHIN TWELVE (12) MONTHS OF THE INITIAL DATE OF PREPARATION.

DESIGN ENGINEER:
JOHN J. FORREST CPEng 353212

ALL DRAWING SHEETS ARE TO BE REFERENCED FOR THE CONSTRUCTION OF THE STRUCTURE - ANY CONFLICT IN DOCUMENTATION IS TO BE REFERRED TO THE ENGINEER PRIOR TO CONSTRUCTION.

0 1 2 3 4 5
BAR SCALE (m) 1:100 @ A3 U.N.O.

REV: 1

JOB NUMBER: FEI00392

SHEET: S3

Plot date:28/11/2014 8:12:50 AM



REVISION	DESCRIPTION	DATE
1	ISSUED FOR REVIEW	28.11.14

OWNER:
OWNERS OF SP50785

PROJECT:
Cote d'Azur - 1 McDonald Street, Cronulla

3D VIEW

HEAD OFFICE
Phone : 02 9520 1611
Fax : 02 9520 1622
PO Box 2412
Taren Point, NSW 2229

MACARTHUR AREA
Phone : 02 4648 5800
Fax : 02 4648 5811
solutions@forresteng.com.au
www.forresteng.com.au

A division of:
Forrest Engineering Solutions Pty Ltd
ABN: 18-091-437-080

FORENSIC ENGINEERING INVESTIGATIONS

STRUCTURE TYPE:
AWNING

DESIGN ENGINEER:
JOHN J. FORREST CPEng 353212

NOT TO SCALE

REV: 1


JOB NUMBER:
FEI00392

SHEET:
S4

THIS DRAWING SET HAS BEEN PREPARED GENERALLY IN ACCORDANCE WITH THE DEEMED-TO-COMPLY PROVISIONS OF AS2870- RESIDENTIAL SLABS & FOOTINGS CODE APPLICABLE WITHIN TWELVE (12) MONTHS OF THE INITIAL DATE OF PREPARATION.

ALL DRAWING SHEETS ARE TO BE REFERENCED FOR THE CONSTRUCTION OF THE STRUCTURE - ANY CONFLICT IN DOCUMENTATION IS TO BE REFERRED TO THE ENGINEER PRIOR TO CONSTRUCTION.

Plot date: 28/11/2014 8:12:51 AM

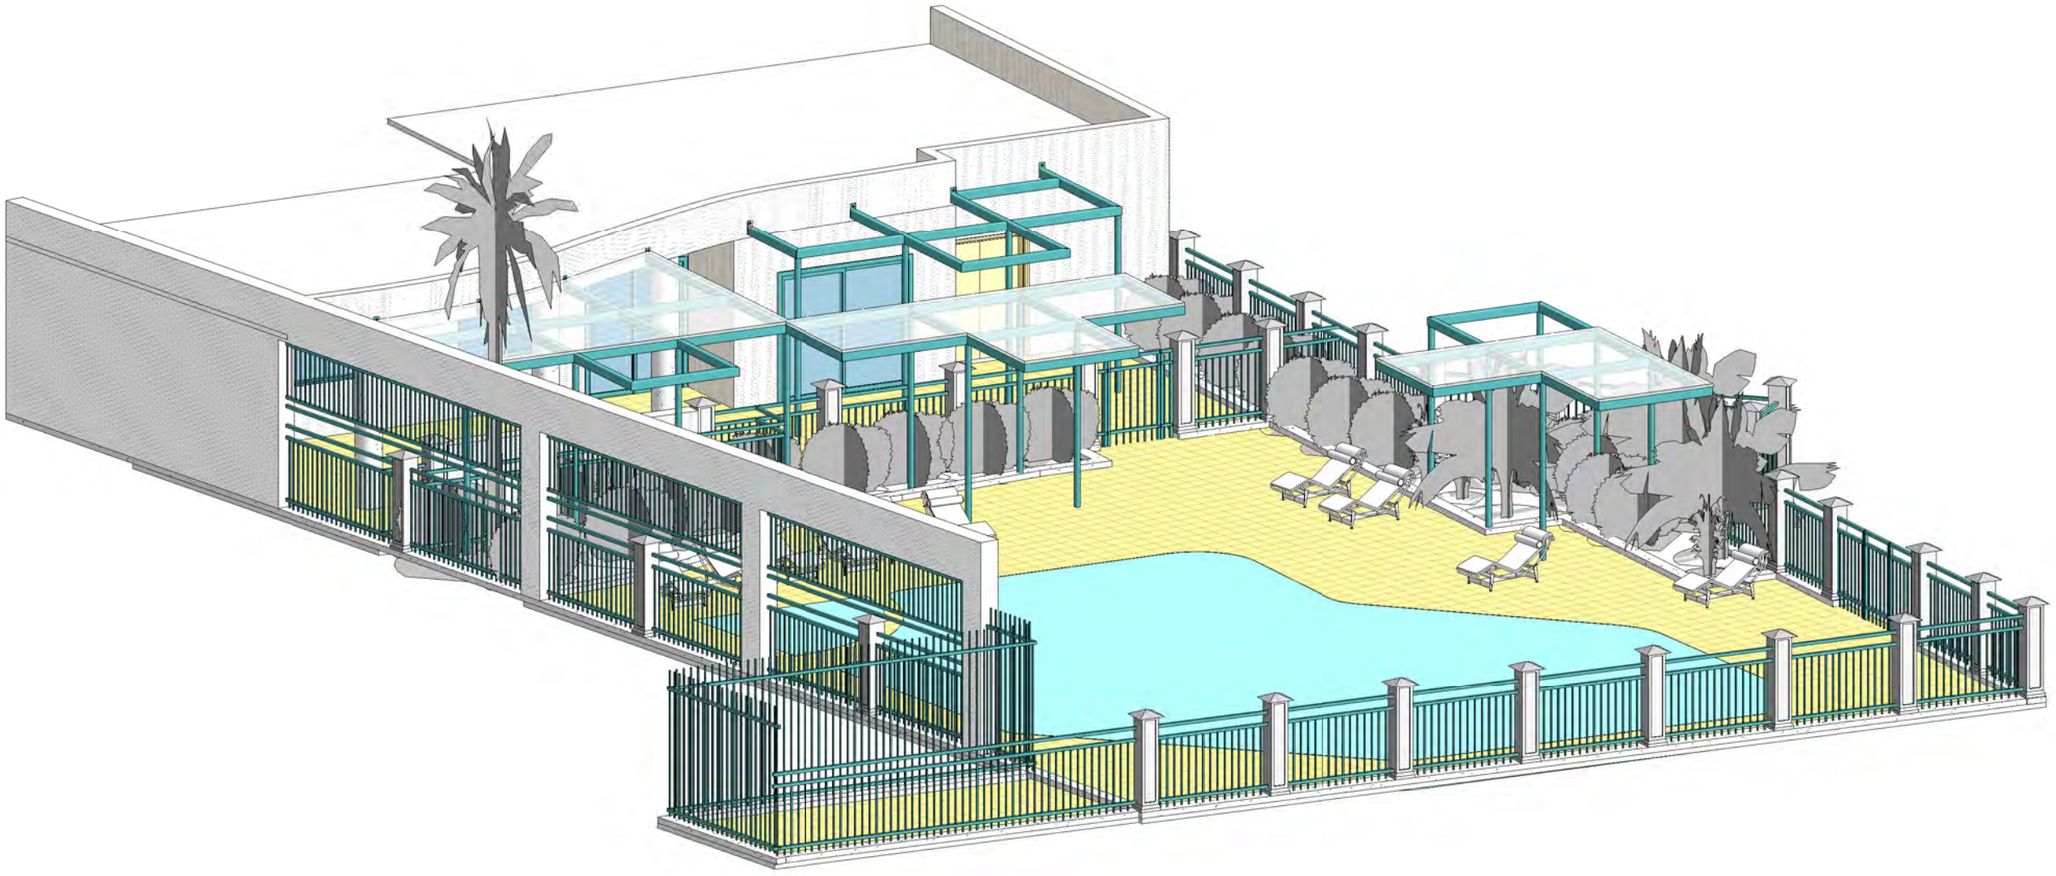

1	ISSUED FOR REVIEW	28.11.14
REVISION	DESCRIPTION	DATE

OWNER:
OWNERS OF SP50785

PROJECT:
Cote d'Azur - 1 McDonald Street, Cronulla

3D VIEW

HEAD OFFICE
Phone : 02 9520 1611
Fax : 02 9520 1622
PO Box 2412
Taren Point, NSW 2229

MACARTHUR AREA
Phone : 02 4648 5800
Fax : 02 4648 5811
solutions@forresteng.com.au
www.forresteng.com.au

A division of:
Forrest Engineering Solutions Pty Ltd
ABN: 18-091-437-080

FORENSIC ENGINEERING INVESTIGATIONS

STRUCTURE TYPE:
AWNING

DESIGN ENGINEER:
JOHN J. FORREST CPEng 353212

NOT TO SCALE

REV: 1

JOB NUMBER:
FEI00392

SHEET:
S5

THIS DRAWING SET HAS BEEN PREPARED GENERALLY IN ACCORDANCE WITH THE DEEMED-TO-COMPLY PROVISIONS OF AS2870- RESIDENTIAL SLABS & FOOTINGS CODE APPLICABLE WITHIN TWELVE (12) MONTHS OF THE INITIAL DATE OF PREPARATION.

ALL DRAWING SHEETS ARE TO BE REFERENCED FOR THE CONSTRUCTION OF THE STRUCTURE - ANY CONFLICT IN DOCUMENTATION IS TO BE REFERRED TO THE ENGINEER PRIOR TO CONSTRUCTION.

Plot date: 28/11/2014 8:12:52 AM